PRELIMINARY
LOCATION SKETCH

D.L.R., INC.
445 LAFAYETTE ROAD
HAMPTON, NH

SCALE: 1:=10' FEBRUARY 1998
PREPARED BY STOCKTON SERVICES

KEY

1. NAIL SET APPROXIMATE CENTER OF 4X4 CUT OFF WOOD POST – 0.73 OFF LOT LINE (9"±)
2. CORNER OF BLDG (TRIM) AT CLOSEST POINT TO LOT LINE (ROOF NOT CONSIDERED). PHYSICAL WIDTH OF ROW AT THIS POINT IS 5'9"±.
3. MOST NORTHERLY POINT OF ROCK IS ABOUT 1' OFF LOT LINE.
4. THIS OFFSET IS FROM CLOSEST POINT OF WOOD TRIM AT BASE OF BLDG.
5. OFFSET IS FROM CORNER OF STONE CAP ON TOP OF BRICK WALL BY STEPS.
6. THE END OF THE CURB IS ESSENTIALLY ON LINE WITH NORTHERLY EDGE OF 7' R.O.W.

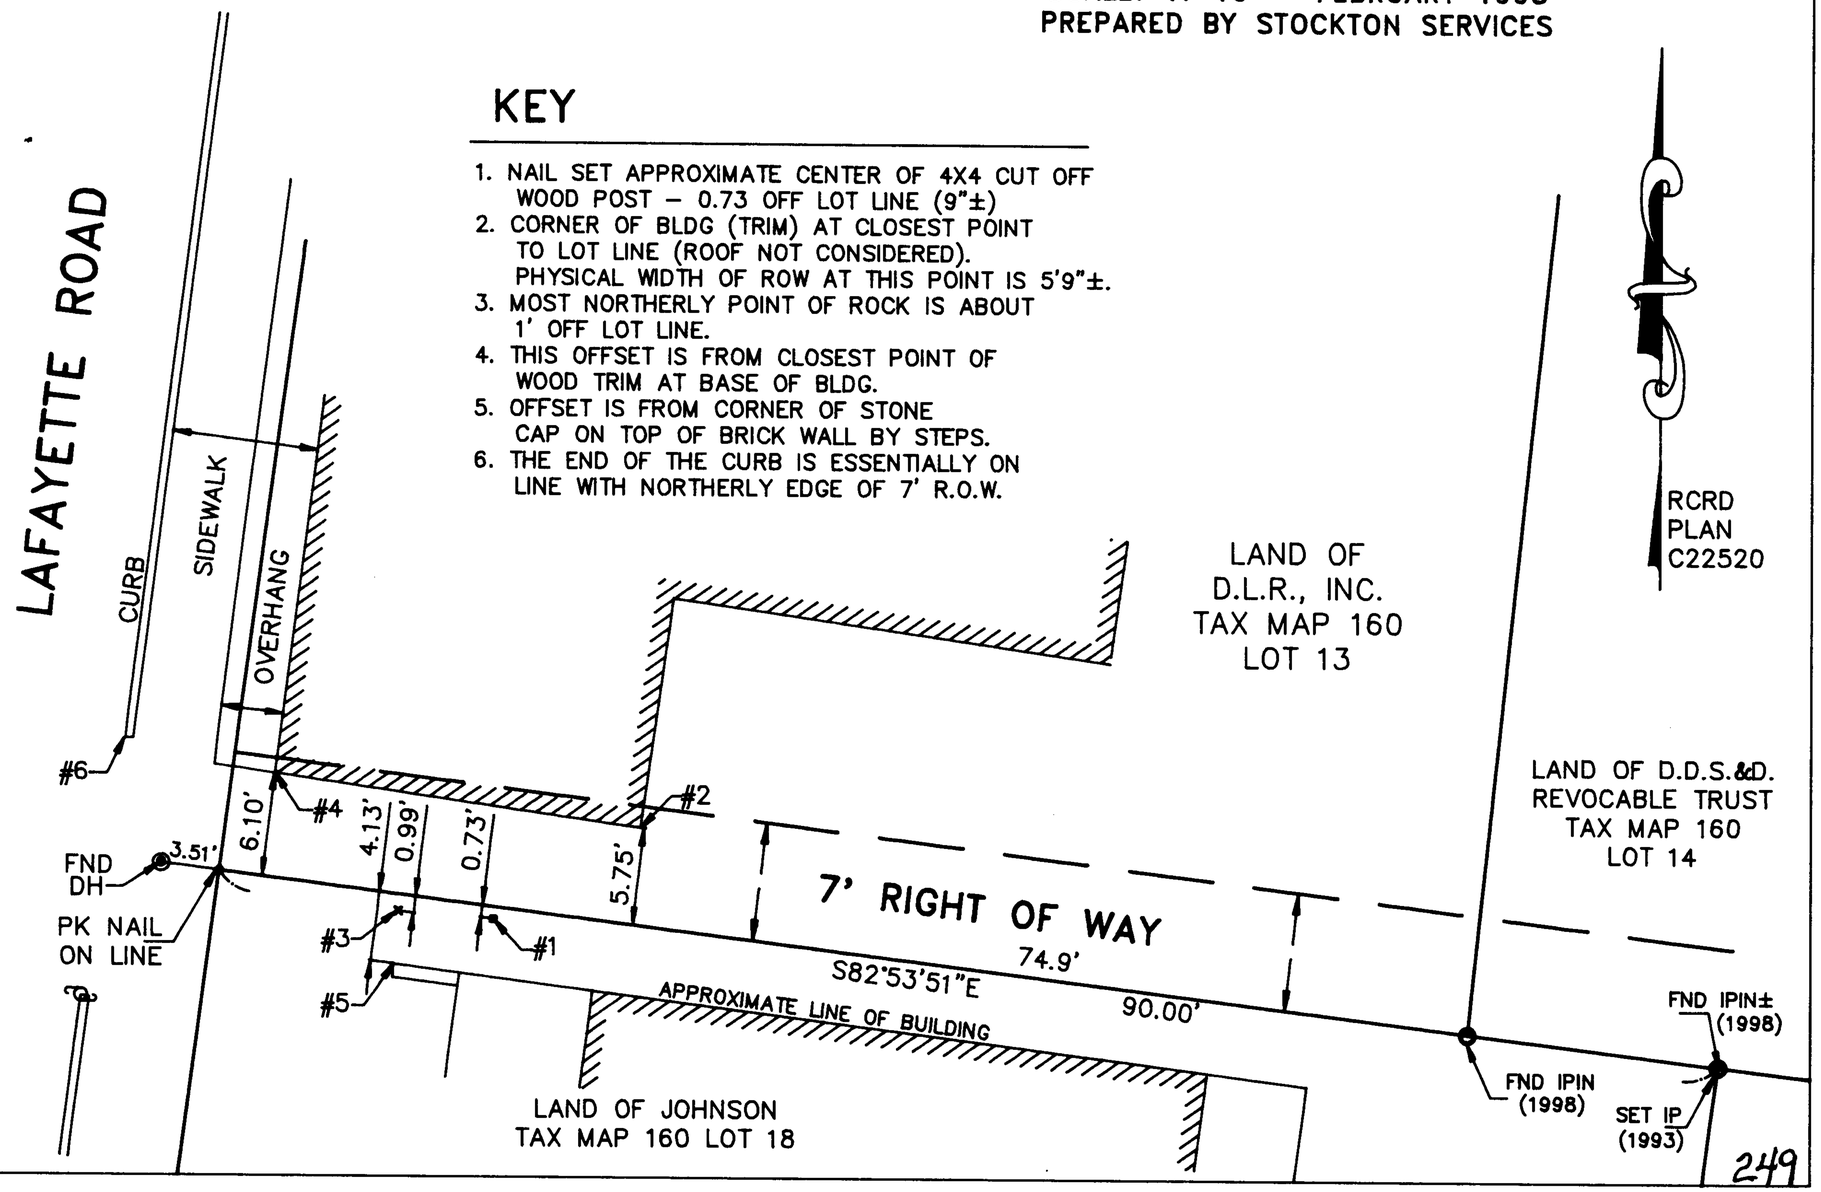

249